THE WILSON FAMILY CENTRE

KIWOKO HOSPITAL COMPLEX, UGANDA - FOR MRS LOIS BIRD

SCALE 1:100 @ A3

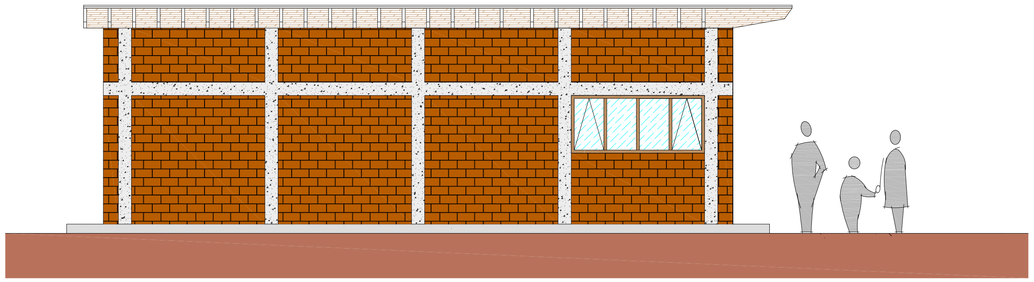

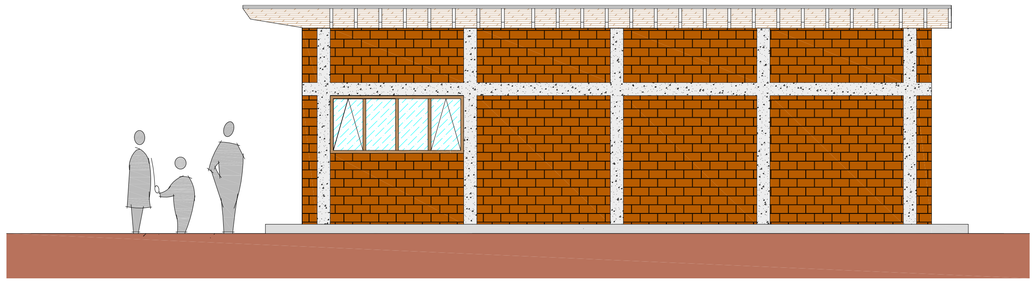

GARY PATTERSON

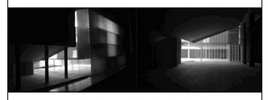

ARCHITECTS

GENERAL NOTES

GARY PATTERSON - ARCHITECTS

ADDRESS:
"WOODLEA STUDIO",
10 CASTLEWARD ROAD, STRANGFORD
CO. DOWN, N. IRELAND, BT30 7LY

TEL: 02844881863 / 07515029783

INFO@GARYPATTERSONARCHITECTS.COM

WWW.GARYPATTERSONARCHITECTS.COM

PROJECT NAME & ADDRESS

MRS LOIS BIRD
ADDRESS:

DRAWING TITLE

DRAFT PROPOSAL

	REVISION	CHK	DATE

PROJECT NO. 282

DATE 25/04/13

SCALE 1:100 @ A3

DRAWING NO. SK 01